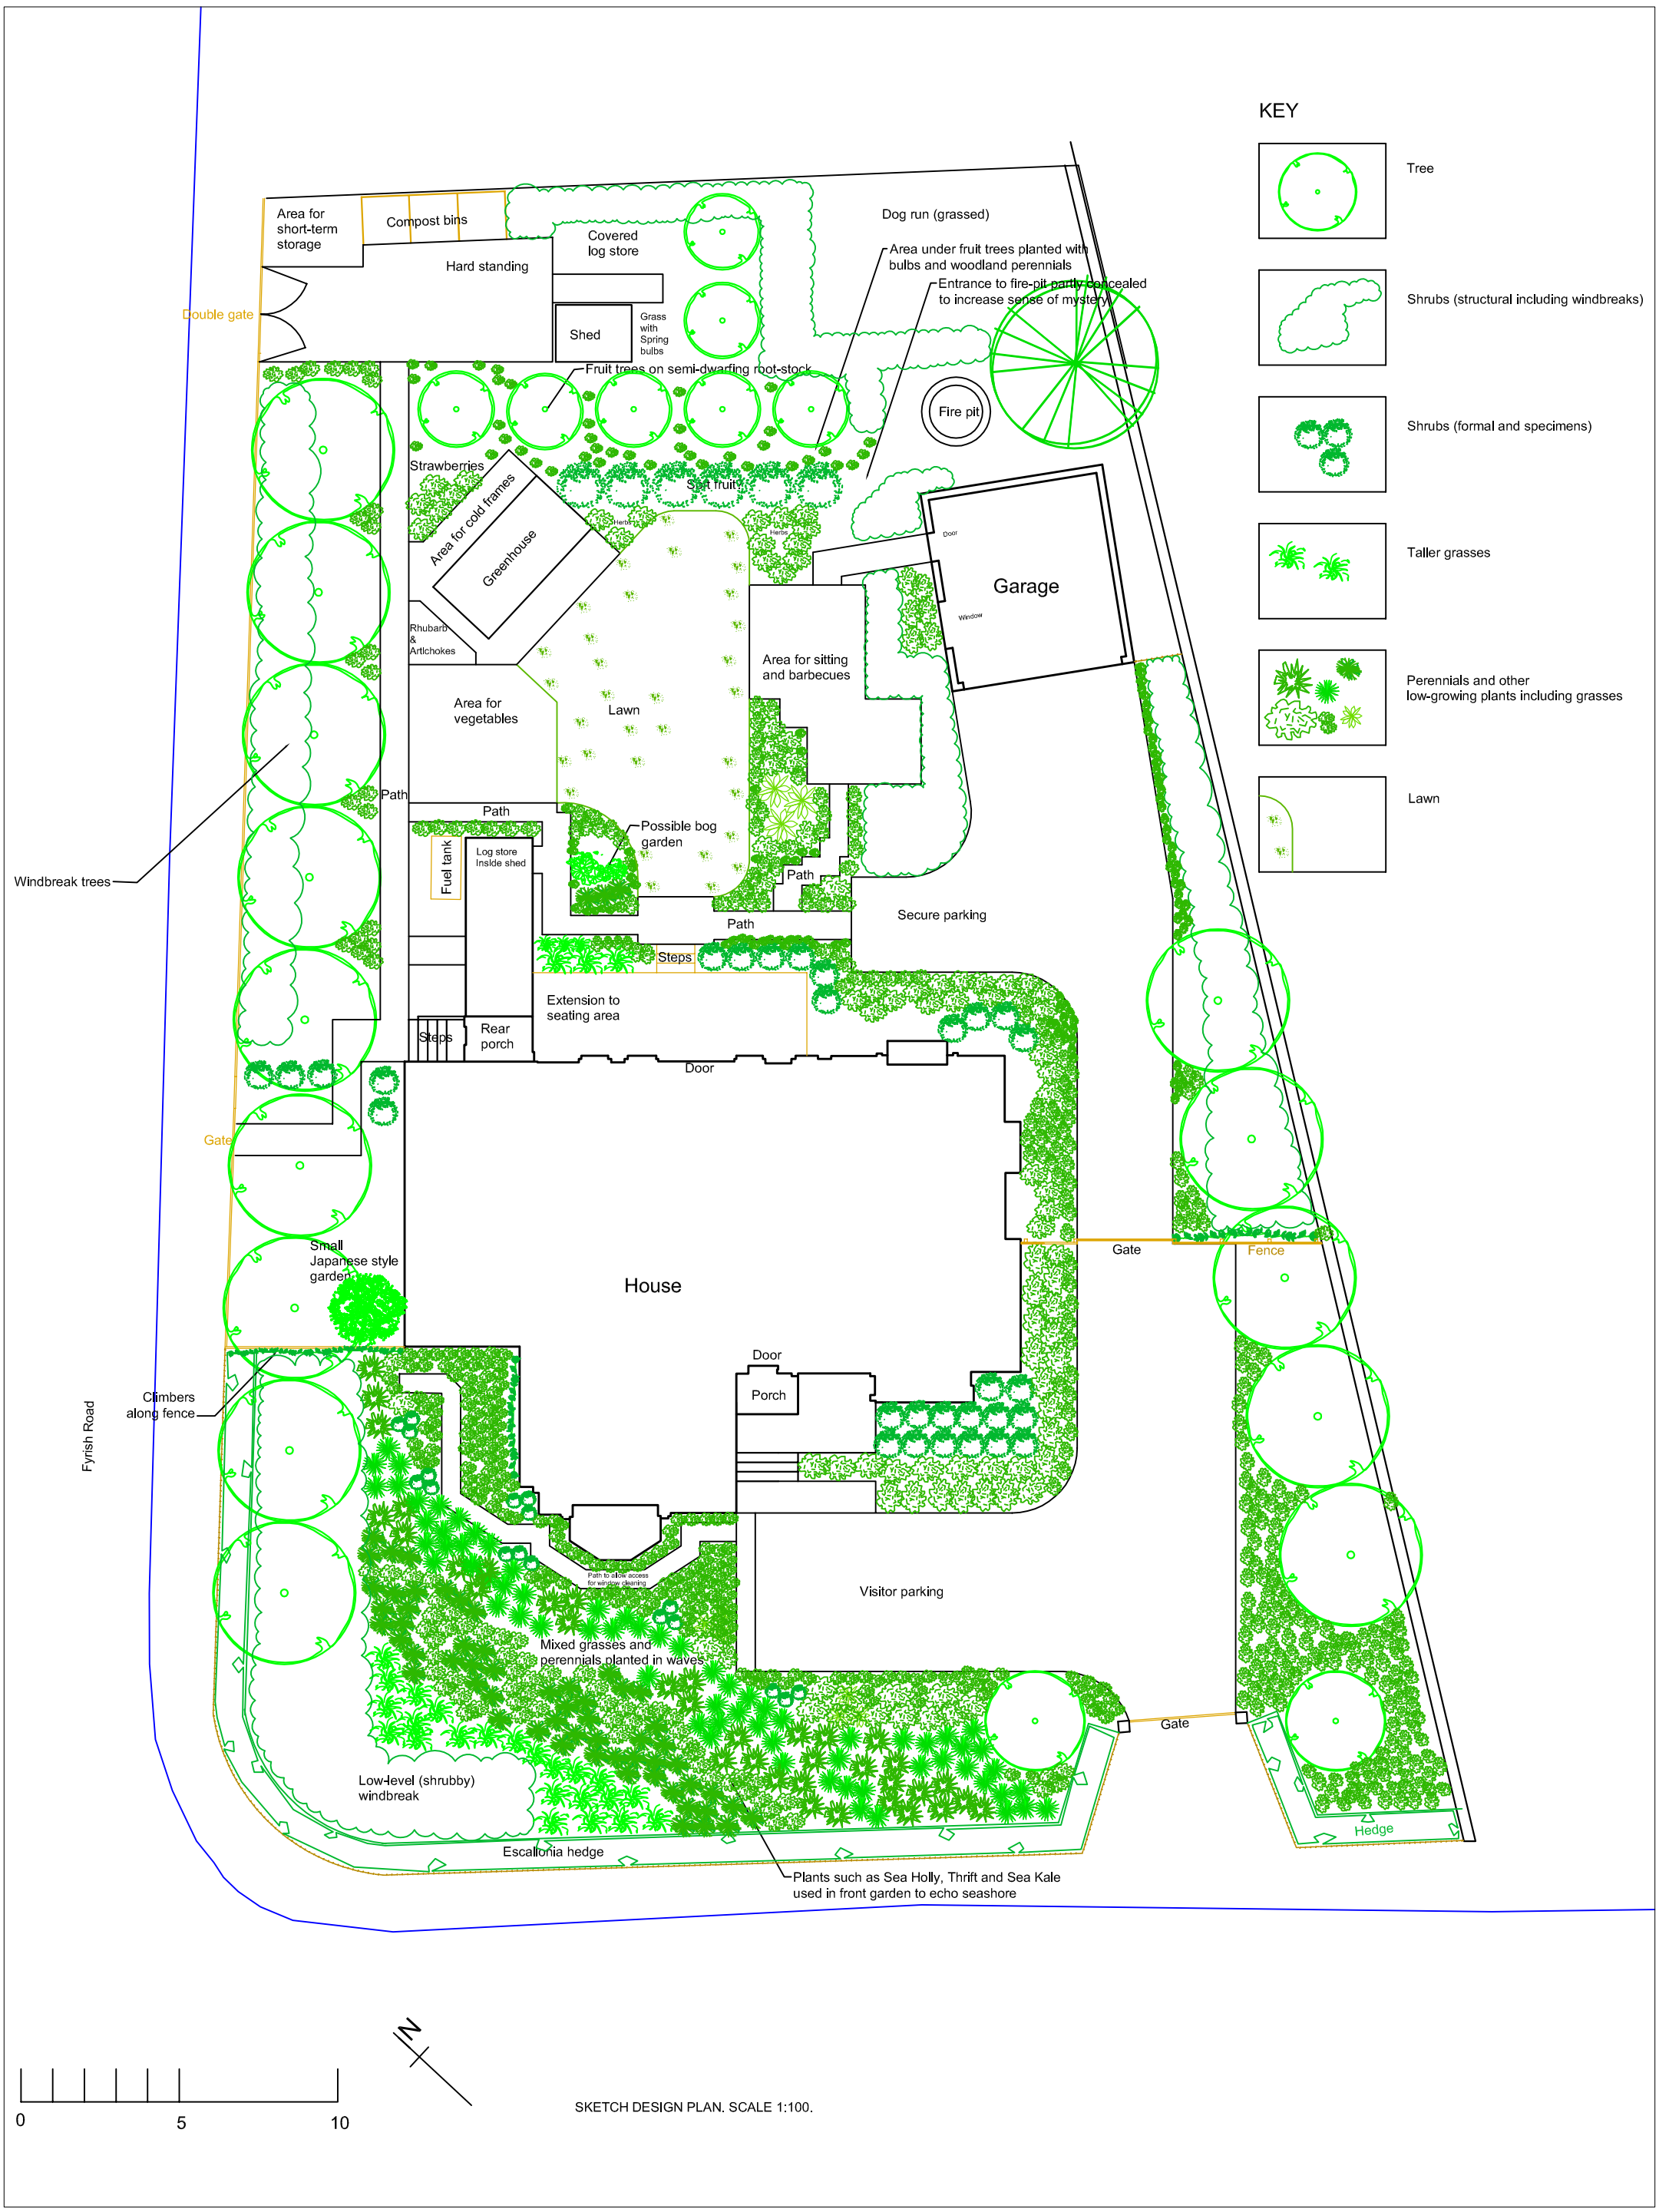

SKETCH DESIGN PLAN. SCALE 1:100.

Drawing amended December 2011

Client: Anderson (Findhorn)
Title: Sketch design
Drawing No.: BHF L 01-1b
Date: October 2011 (original)
Do not scale from this drawing

Sam McGowan Design
26 Dunrobin Place
Edinburgh EH3 5HZ
Tel. 0131 343 6536
E-mail: sammcg.edinburgh@virgin.net